


General Notes

- This document is to be used for the stated purpose only and should not be used for any other.
- Dimensions are all in millimetres, unless stated otherwise.
- It is the recipient's responsibility to print this document to the correct size & scale.
- All relevant drawings and specifications should be read in conjunction with this document.
- Scaling of this document is not recommended.

North

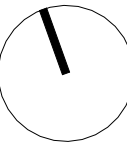

Scale(s)

1m Scale 1:200

Document Notes

- Indicates indicative steelwork structure, subject to design and detailing by Structural Engineer
- Indicates proposed location of foul pop-ups for current and future needs

Fire Note

- All fire boundary cladding and supporting steelwork are to be designed in accordance with SCI / BCSA guidelines with steelwork support calculations to be provided for engineer review prior to fabrication and to be documented within the H&S File.

Project Name

17173 - Castle Hill, Bredbury

Employer		Project Address	
Chancerygate		Castle Hill, Bredbury	
RIBA Workstage		Status	
4 - Technical Design		S3 - Suitable for review and comment	
Drawn	Checked	Created	Size
JT	SG	01.10.25	A1
UMC Reference		Scale	LOD LOI
17173		As indicated	3 3

Document Title


Unit 1-4 Building Plan (Planning)

Document Reference


17173-UMC- 0104- ZZ- DR- A- P0101

Revision Note

Issue Date	Package	Current Revision
	PLANNING	

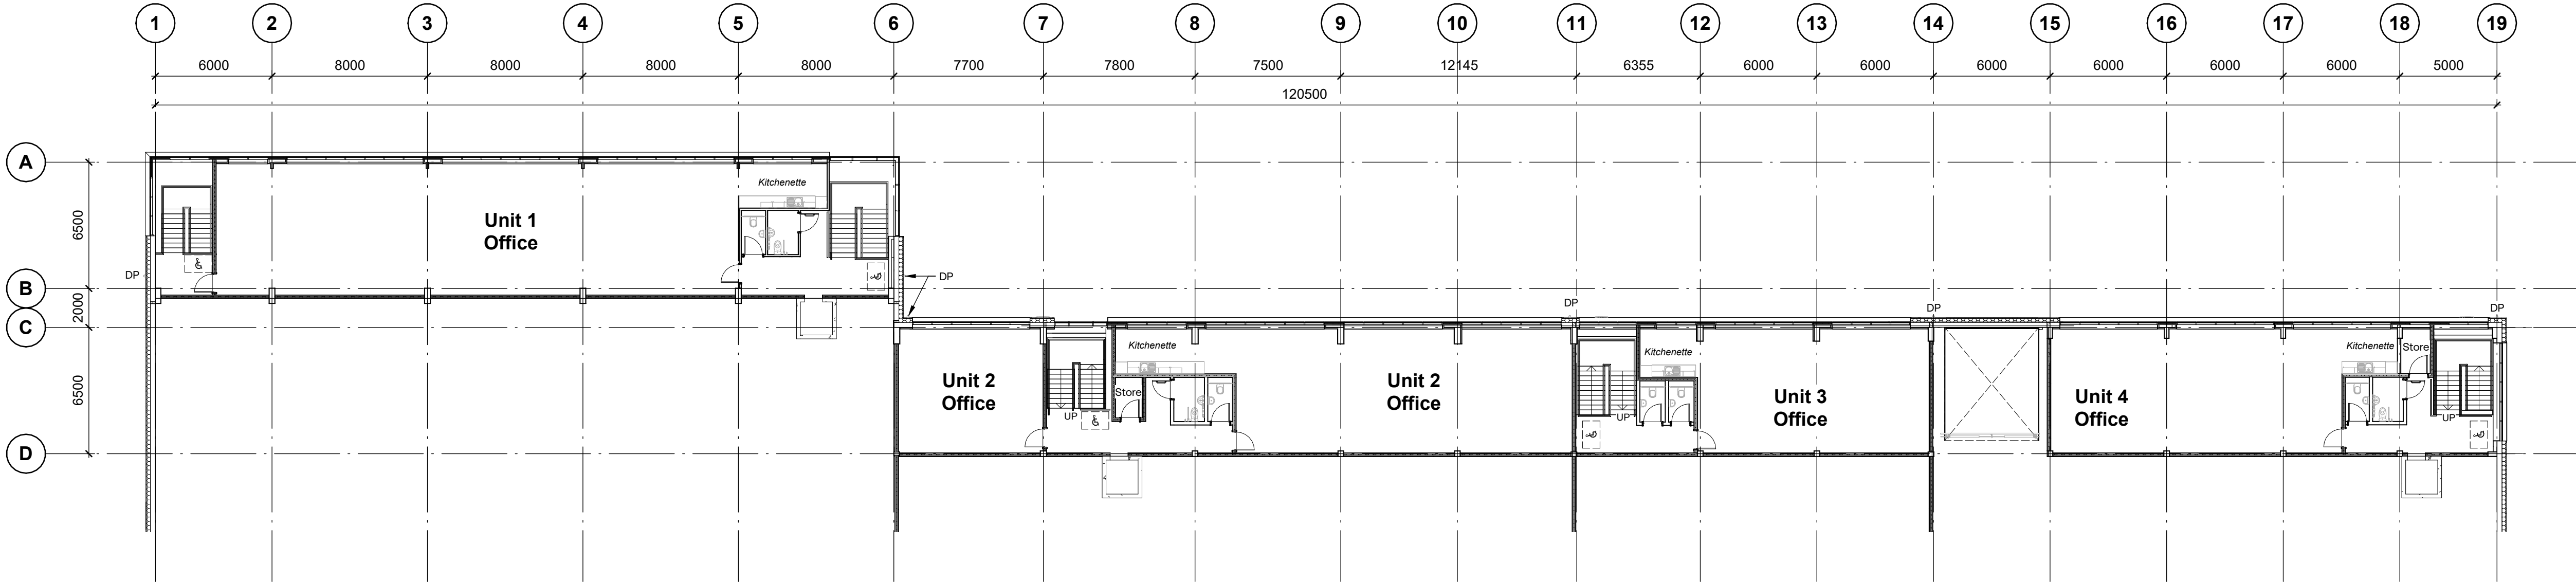

First Floor Plan - Units 1-4..
1 : 200

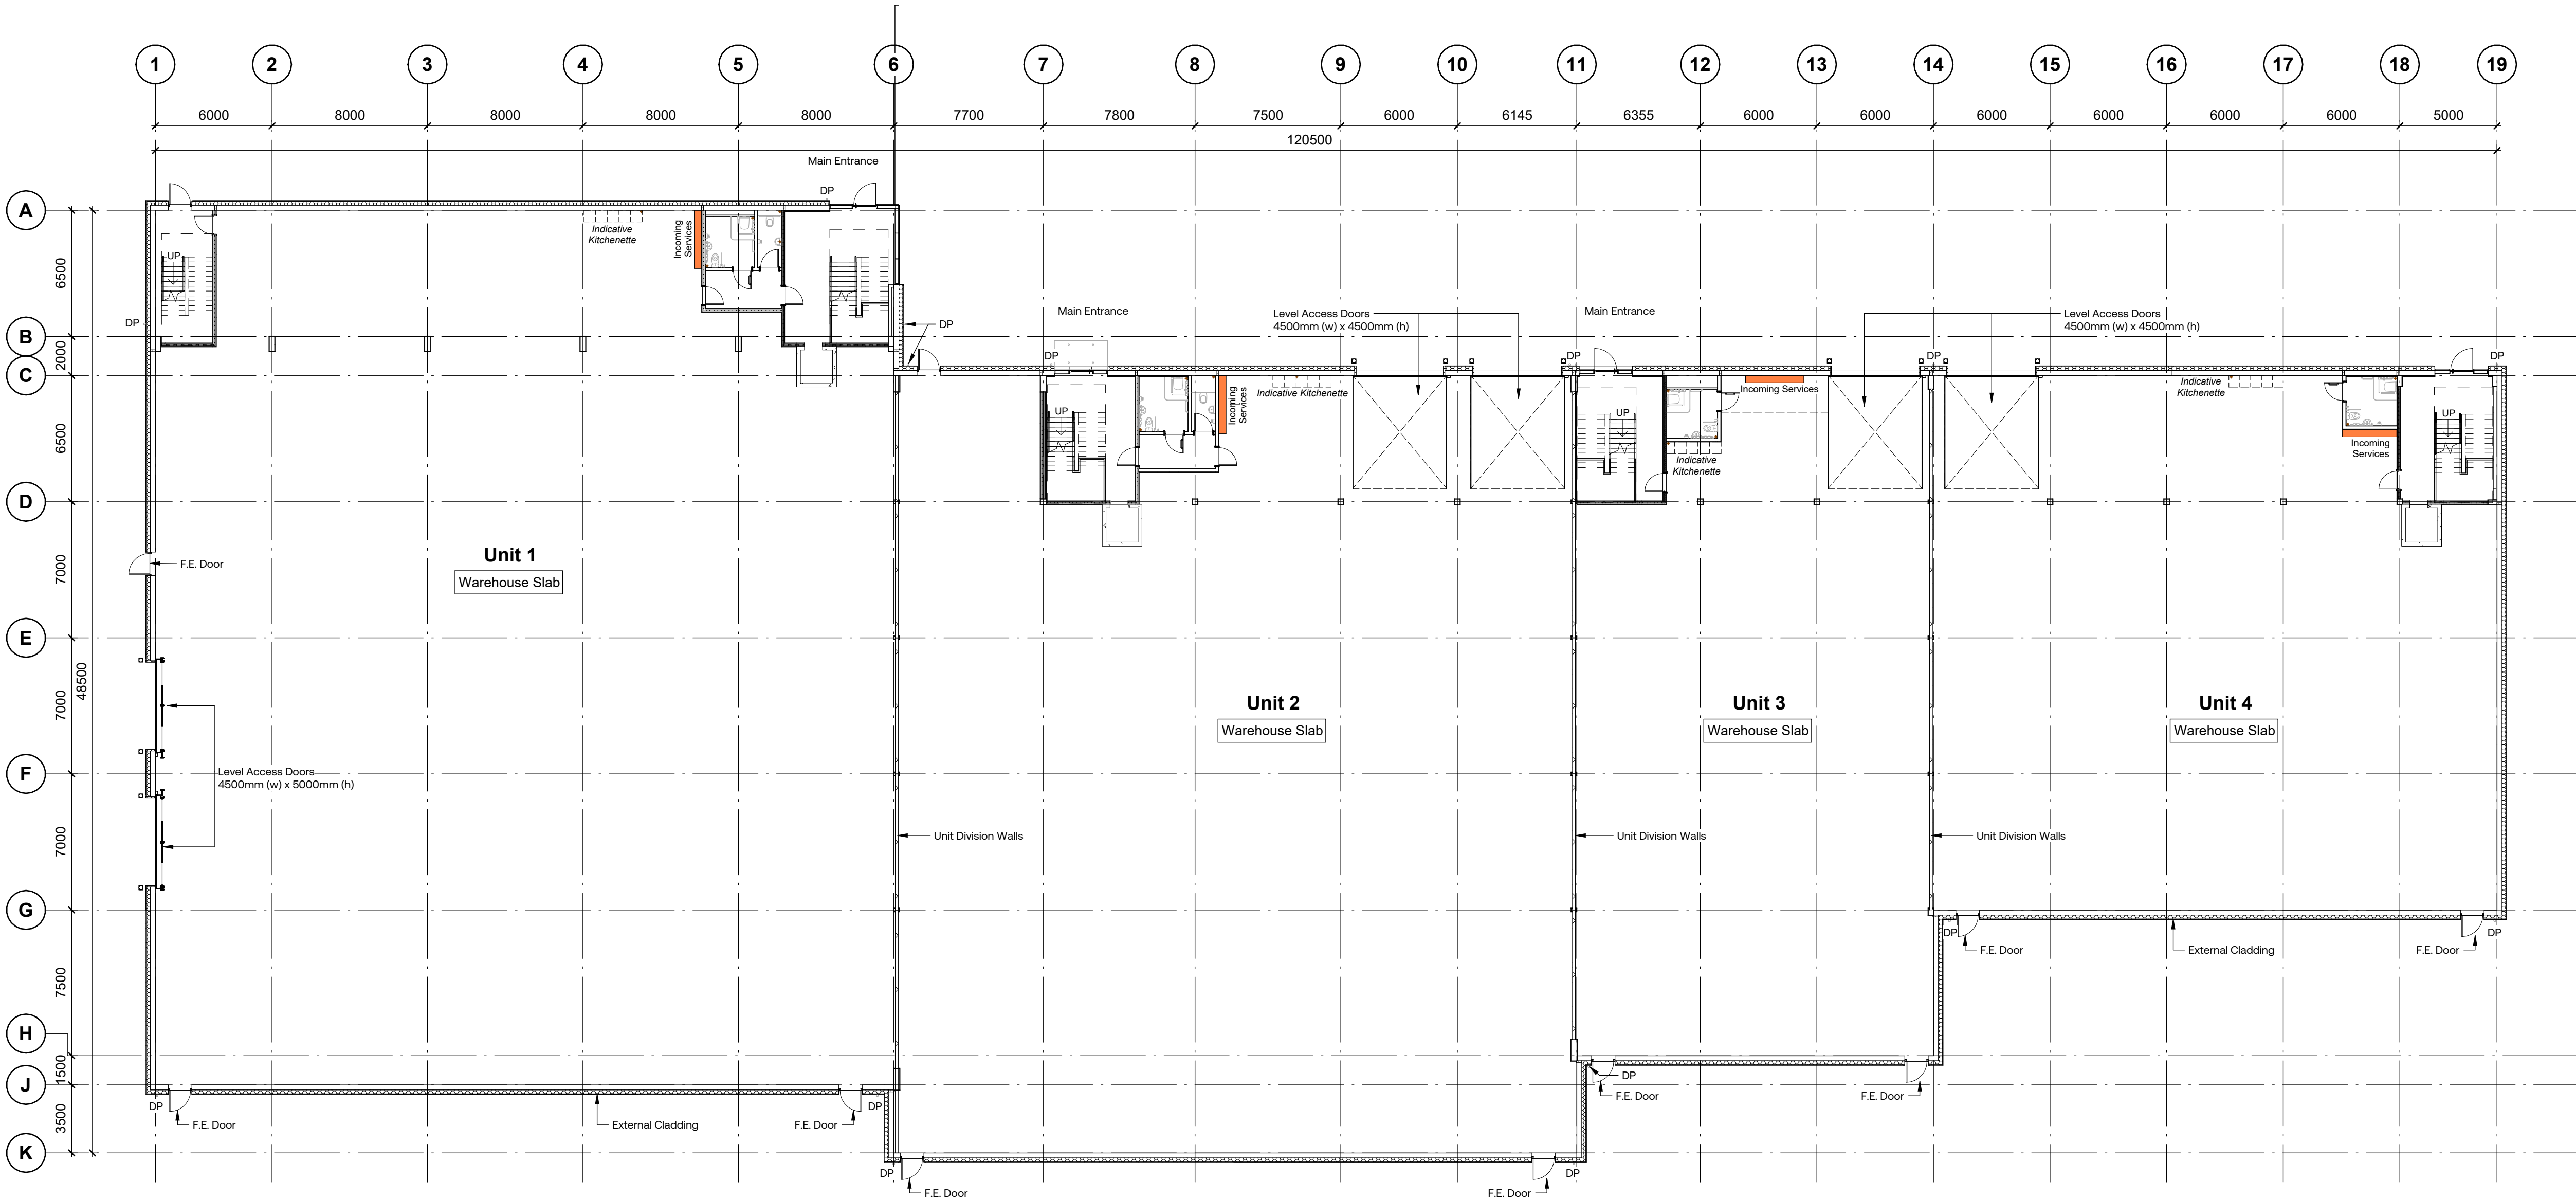


Ground Floor Plan - Units 1-4..
1 : 200

General Notes

- This document is to be used for the stated purpose only and should not be used for any other.
- Dimensions are all in millimetres, unless stated otherwise.
- It is the recipient's responsibility to print this document to the correct size & scale.
- All relevant drawings and specifications should be read in conjunction with this document.
- Scaling of this document is not recommended.

North

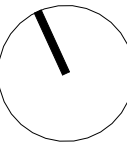

Scale(s)

1m

Scale 1:100

Document Notes

- Indicates indicative steelwork structure, subject to design and detailing by Structural Engineer
- Indicates proposed location of foul pop-ups for current and future needs

Fire Note

- All fire boundary cladding and supporting steelwork are to be designed in accordance with SCI / BCSA guidelines with steelwork support calculations to be provided for engineer review prior to fabrication and to be documented within the H&S File.

Project Name

17173 - Castle Hill, Bredbury

Employer

Chancerygate

Project Address

Castle Hill, Bredbury

RIBA Workstage

4 - Technical Design

Status

S3 - Suitable for review and comment

Drawn

JT

Checked

SG

Created

13.10.25

Size

A1

UMC Reference

17173

Scale

As indicated

LOD

3

LOI

3

Document Title

Units 5-9 Building Plans (Planning)

Document Reference

17173- UMC- 0509- ZZ- DR- A- P0201


Revision Note

Issue Date


Package

Current Revision

PLANNING

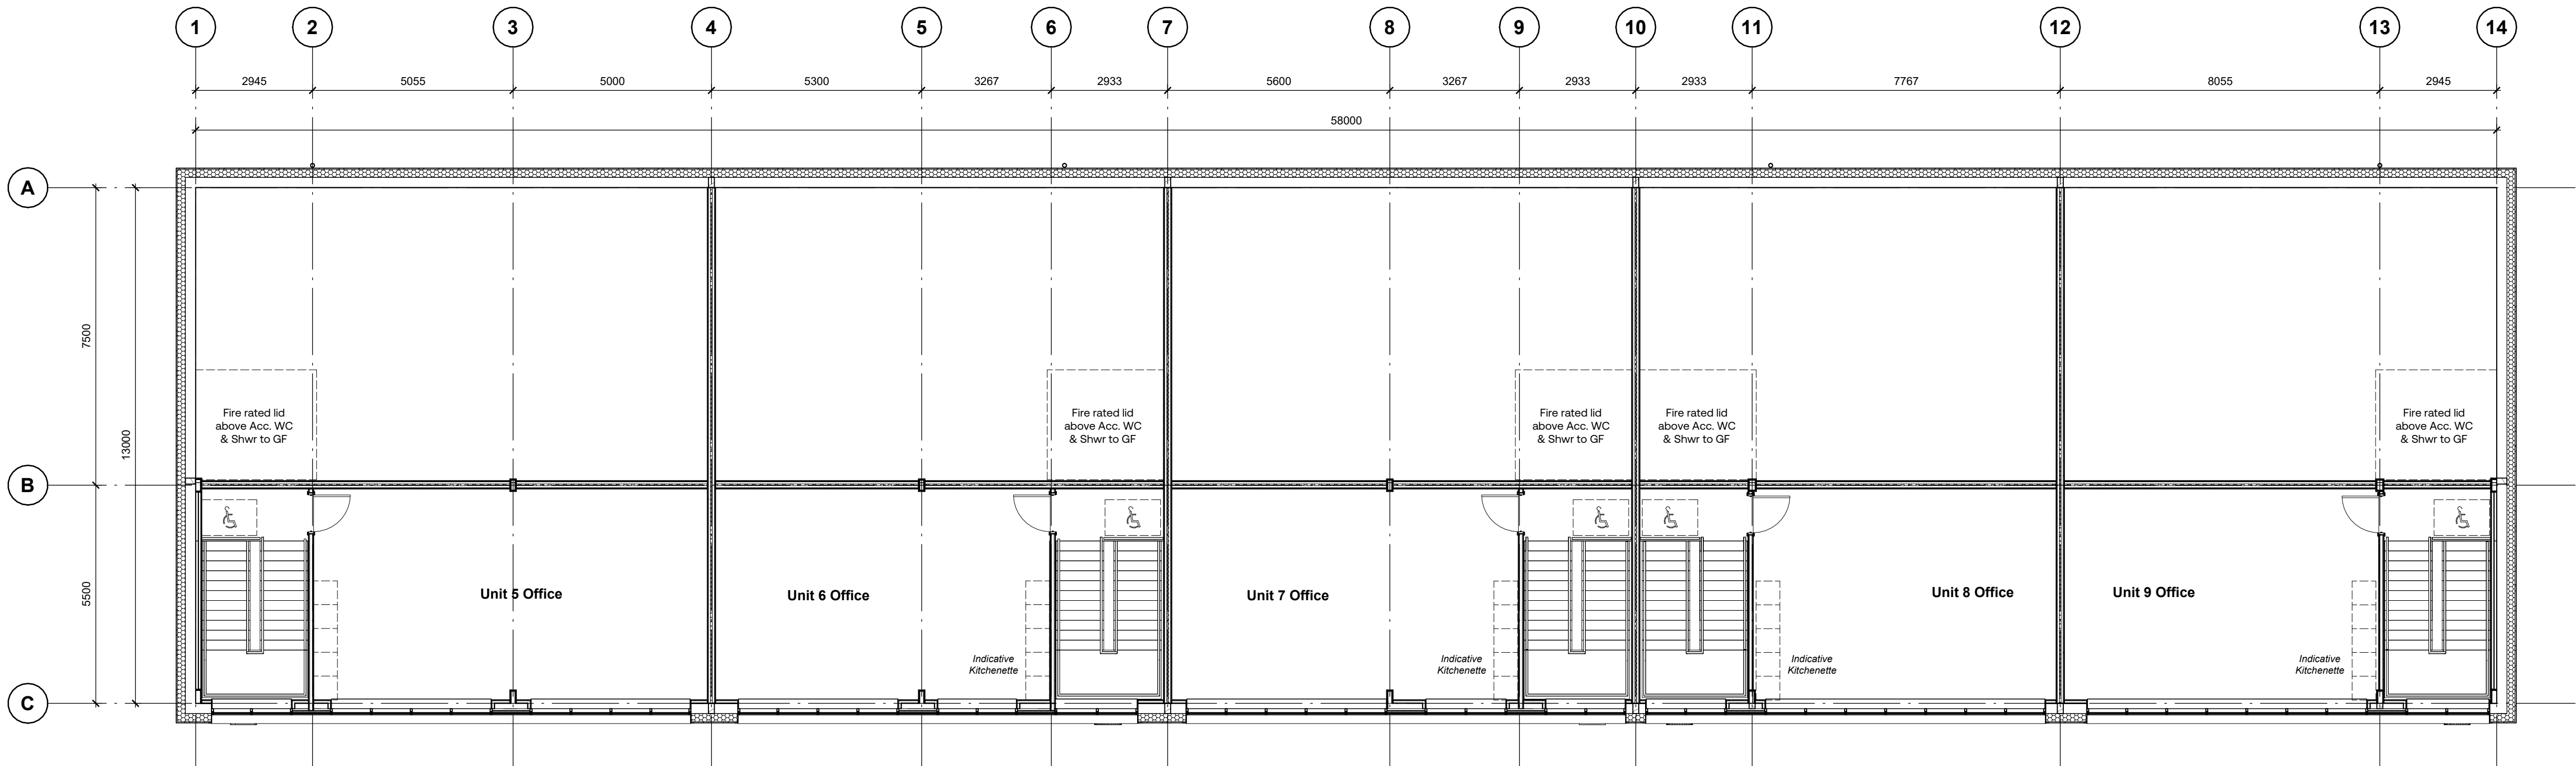

First Floor Plan - Units 5 - 9
1 : 100

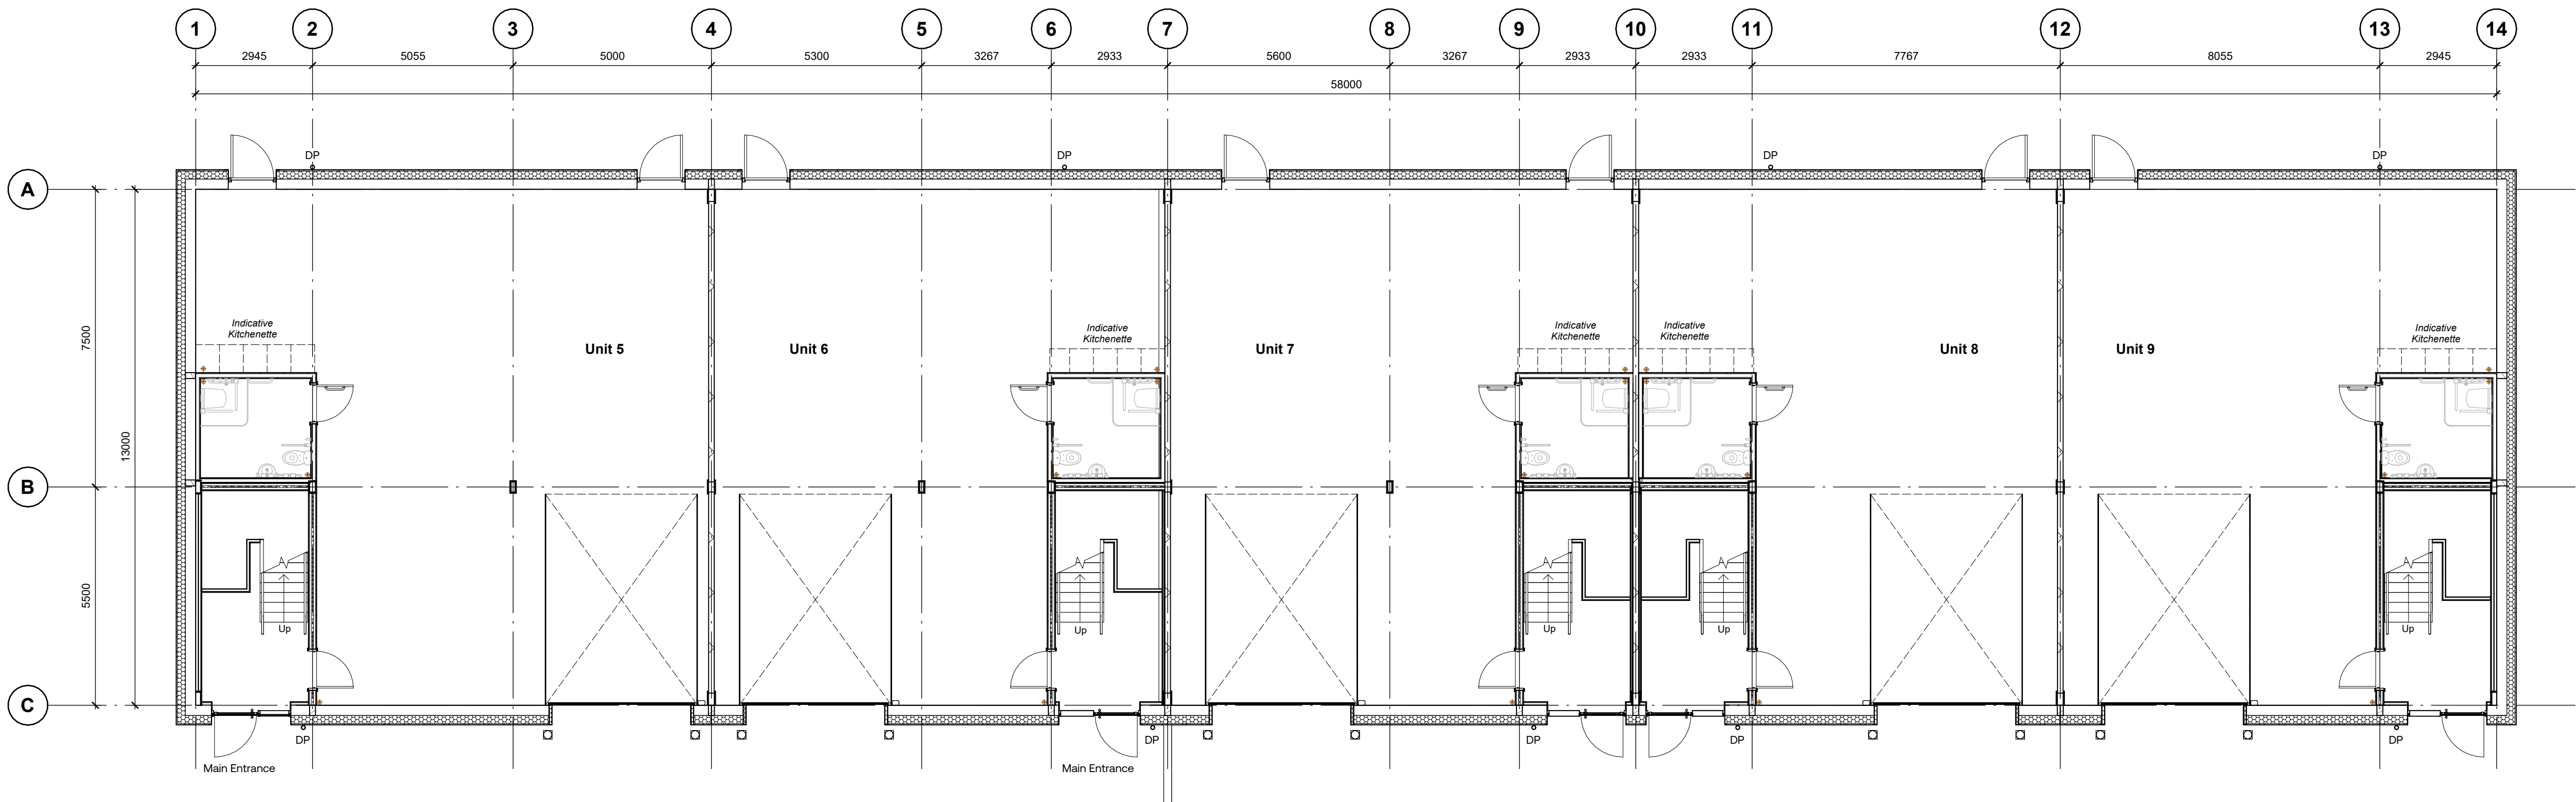

Ground Floor Plan - Units 5 - 9
1 : 100